STONE RIDGE PLAZA

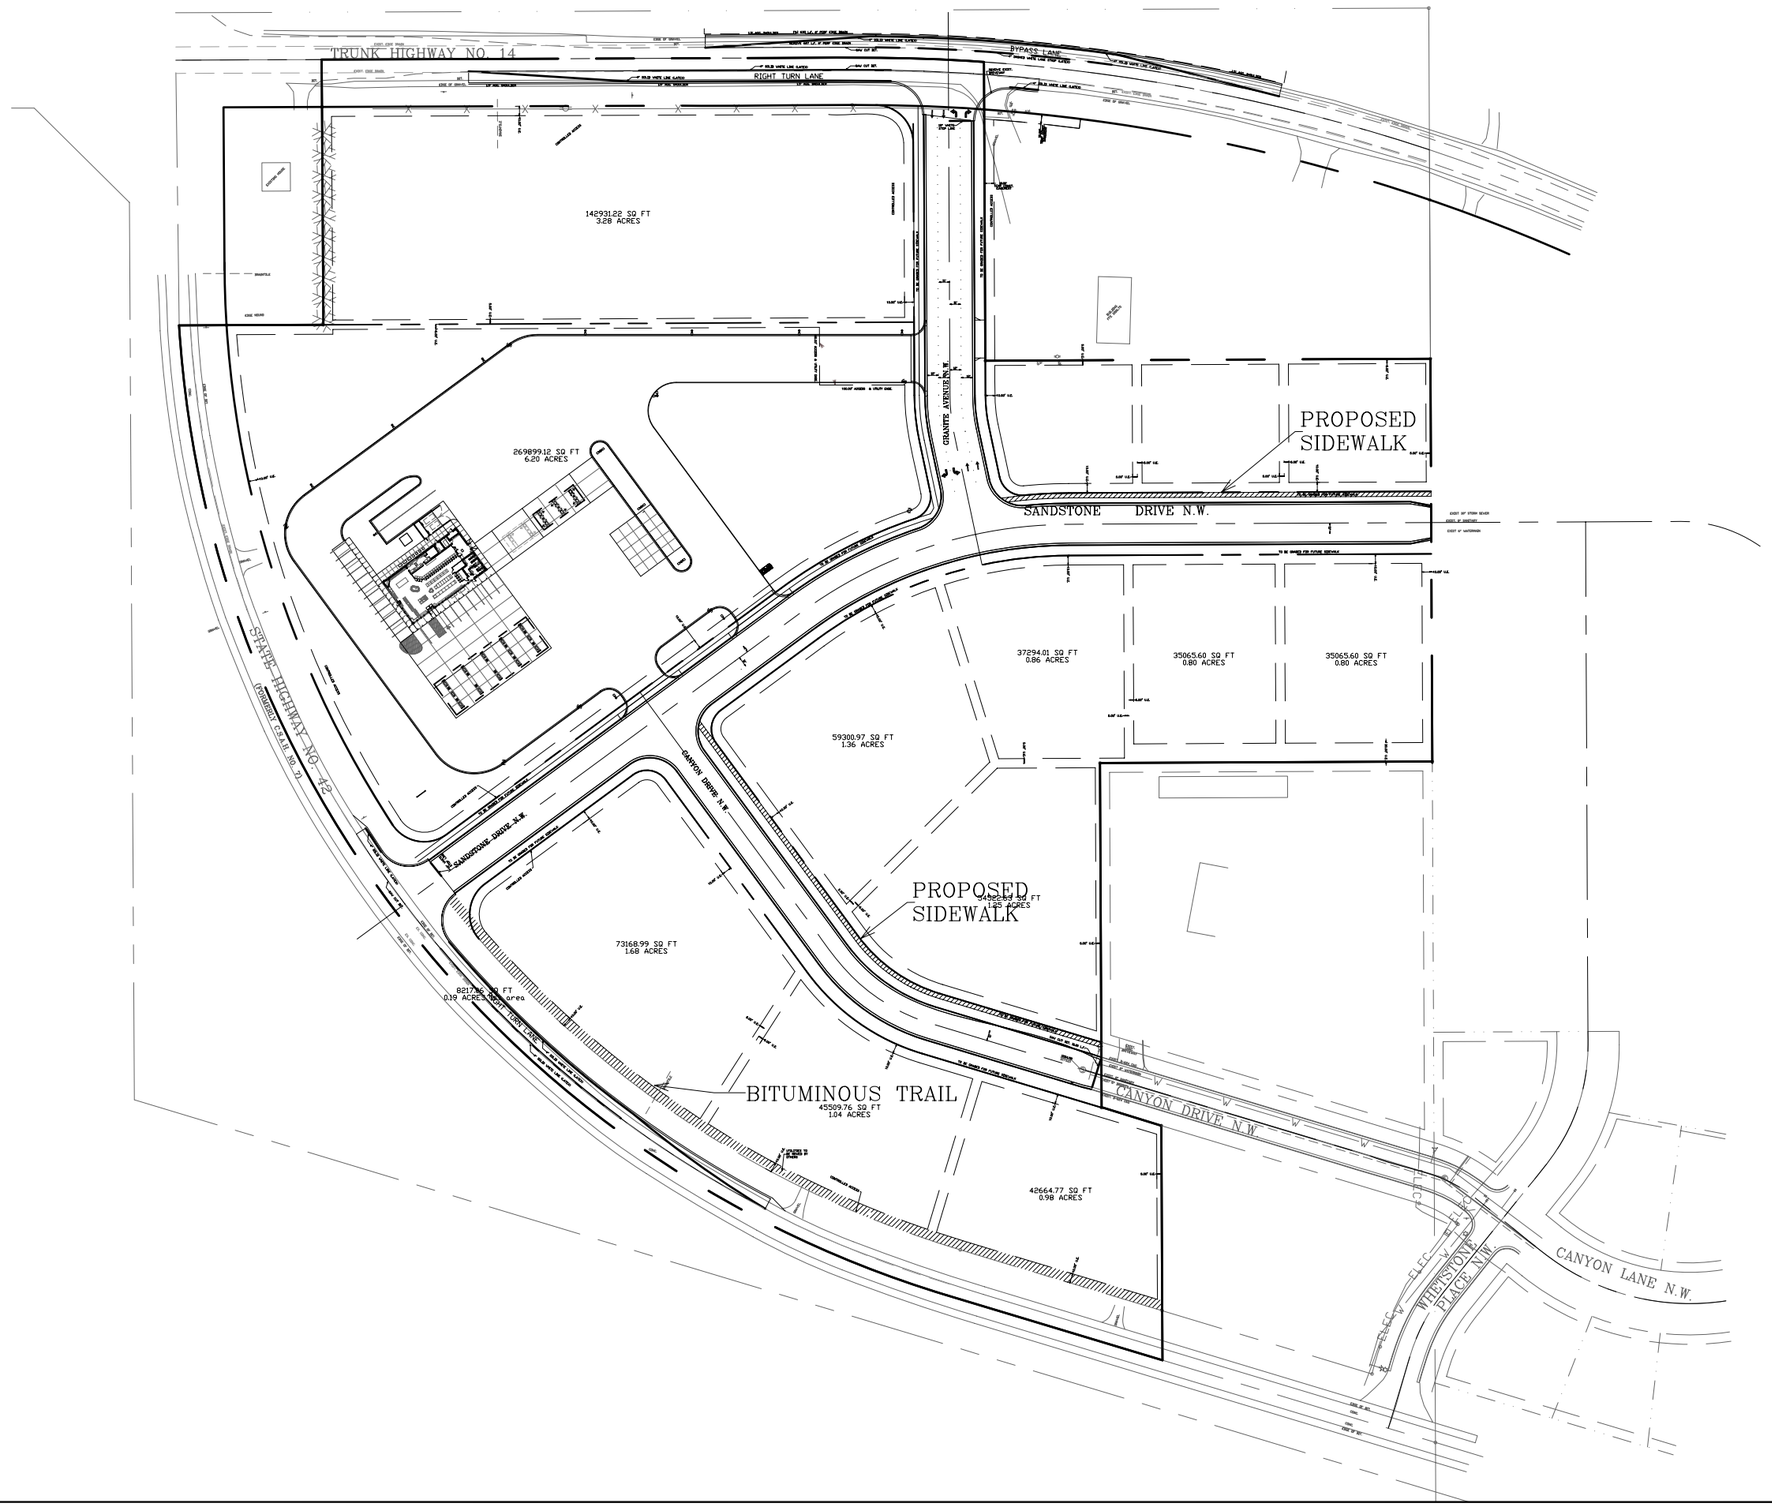

L:\AutoCad Drawings\Potential Sites\Eyota, MN\Insites\12-05-05\SP1.dwg, 8/18/2006 1:49:16 PM

KWIK TRIP STORES

KWIK STAR STORES

KWIK TRIP, Inc.
P.O. BOX 2107
1626 OAK STREET
LACROSSE, WI 54602-2107
PH. (608) 781-8988
FAX (608) 781-8960

INSITES
SITE PLANNING LANDSCAPE ARCHITECTURE
8905 Aztec Drive
Eden Prairie Minnesota 55437
763.476.9573
fax 763.476.4939

I hereby certify that this plan, specification, or report was prepared by me or under my direct supervision, and that I am a duly licensed Landscape Architect under the laws of the State of Minnesota.

Date Reg. No. 19306

Signed Robert Mueller

SITE PLAN

CONVENIENCE STORE

HWY. 42 AND SANDSTONE DRIVE N.W.
EYOTA, MINNESOTA

NO.	DATE	DESCRIPTION
	12/05/05	FOR REVIEW

DRAWN BY	INSITES
SCALE	AS NOTED
PROJ. NO.	2004 42
DATE	18 NOV 2005
SHEET	**SP1**